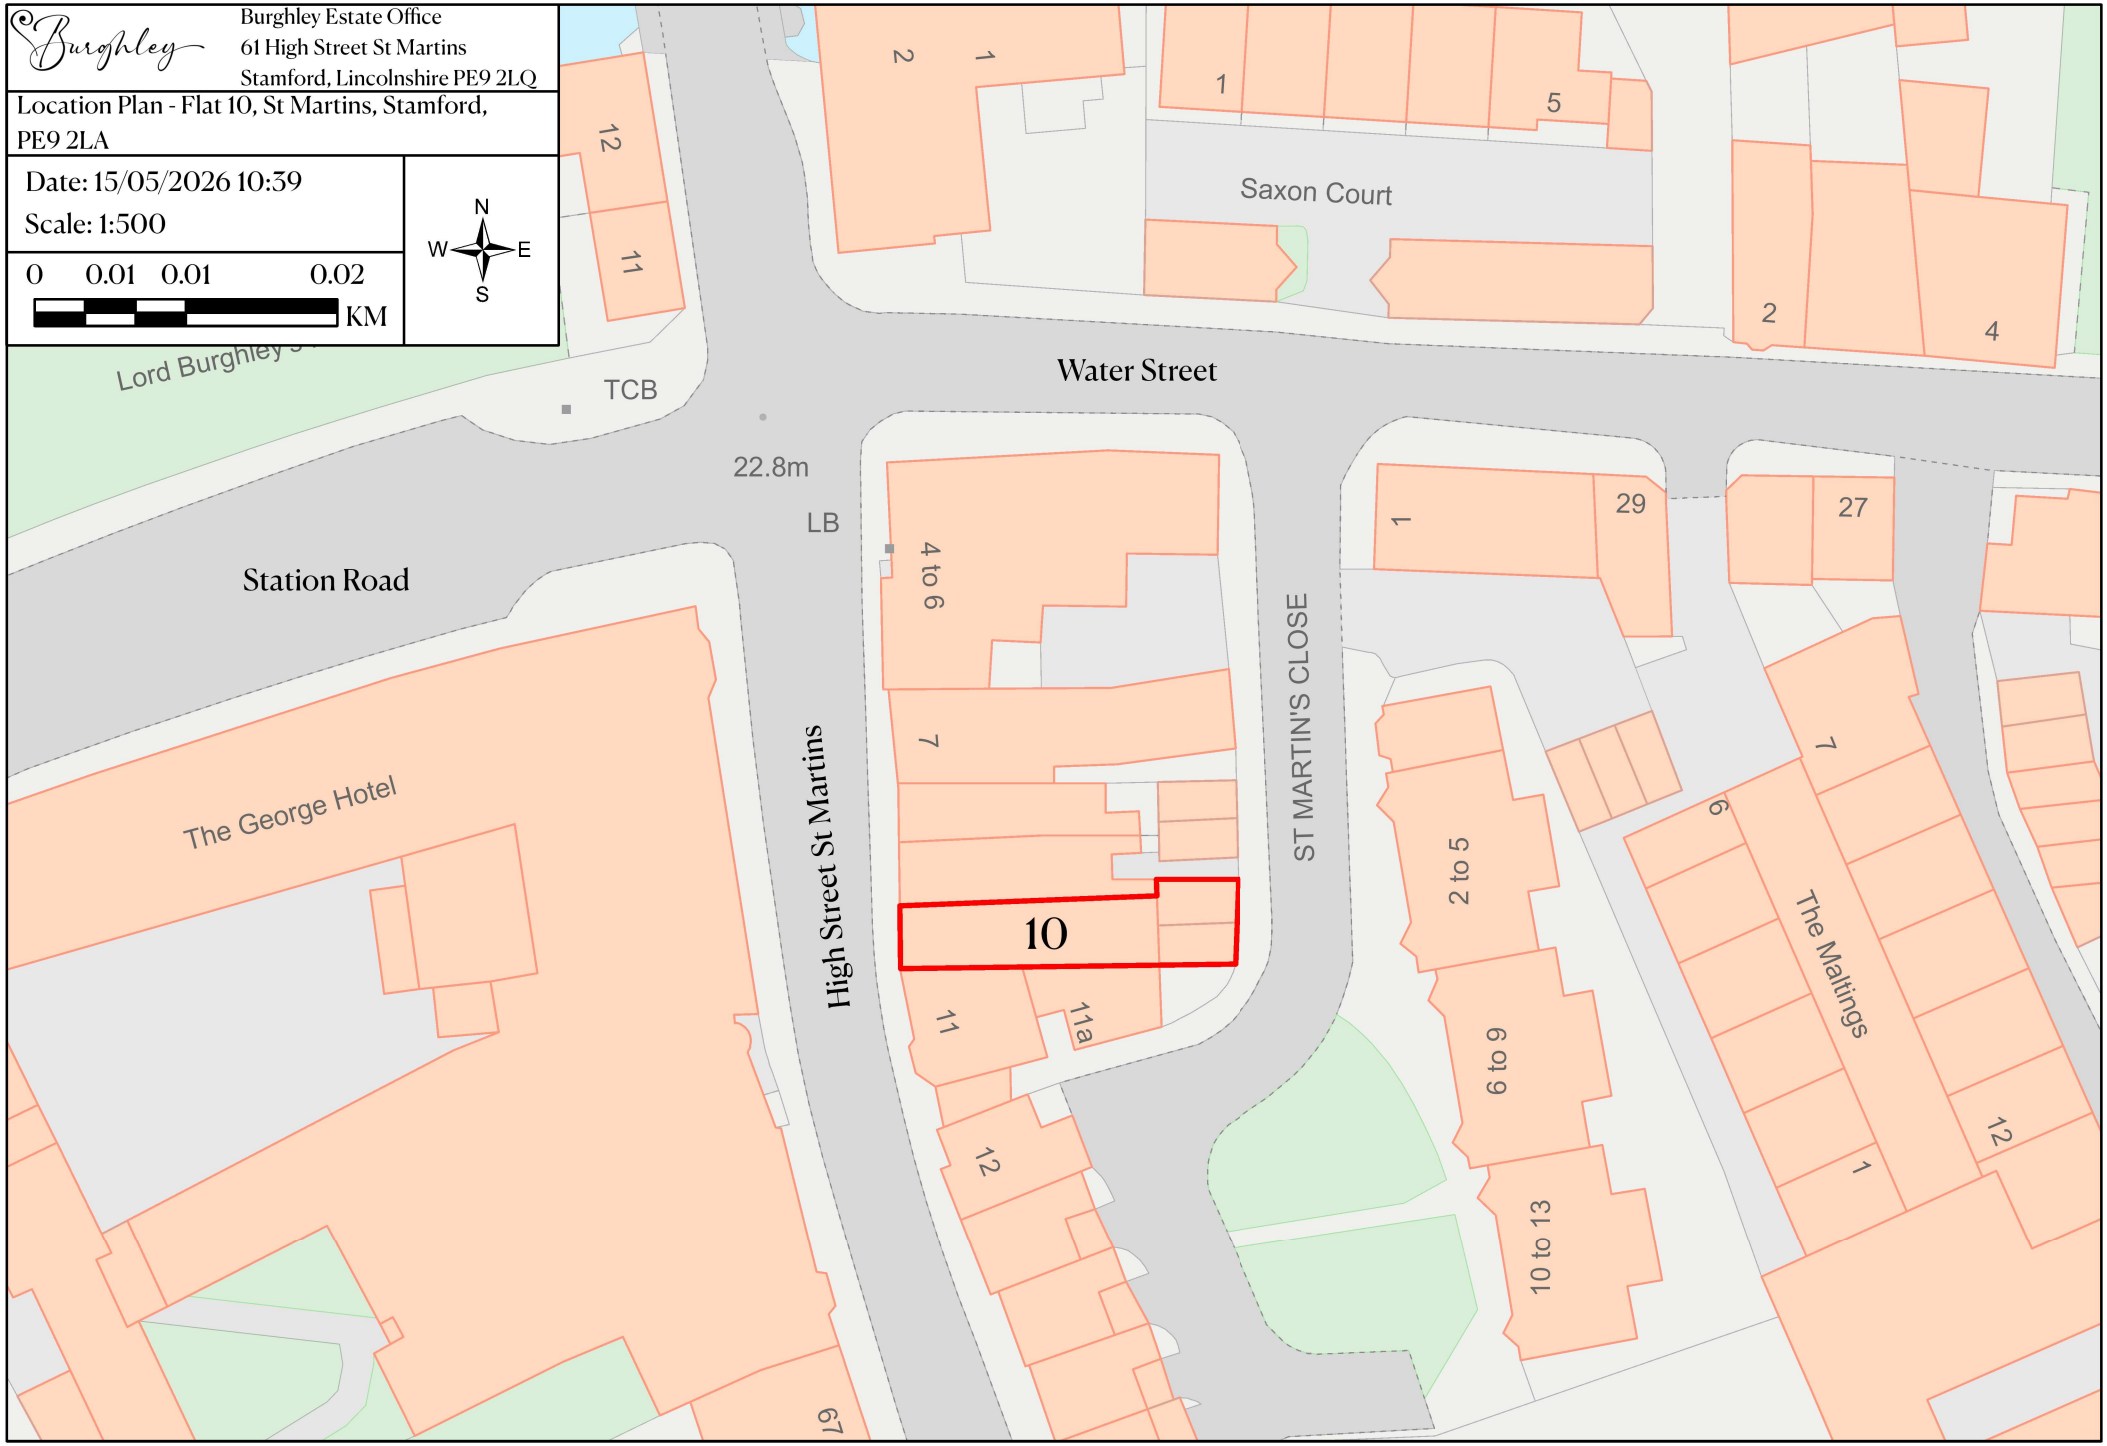

Burghley
Burghley Estate Office
61 High Street St Martins
Stamford, Lincolnshire PE9 2LQ
Location Plan - Flat 10, St Martins, Stamford, PE9 2LA
Date: 15/05/2026 10:39
Scale: 1:500
0 0.01 0.01 0.02
KM
N
W
E
S
Water Street
Station Road
High Street St Martins
ST MARTIN'S CLOSE
Saxon Court
The Maltings
The George Hotel
Lord Burghley
TCB
LB
22.8m
10
11
11a
12
7
4 to 6
2 to 5
6 to 9
10 to 13
1
2
4
5
6
27
29